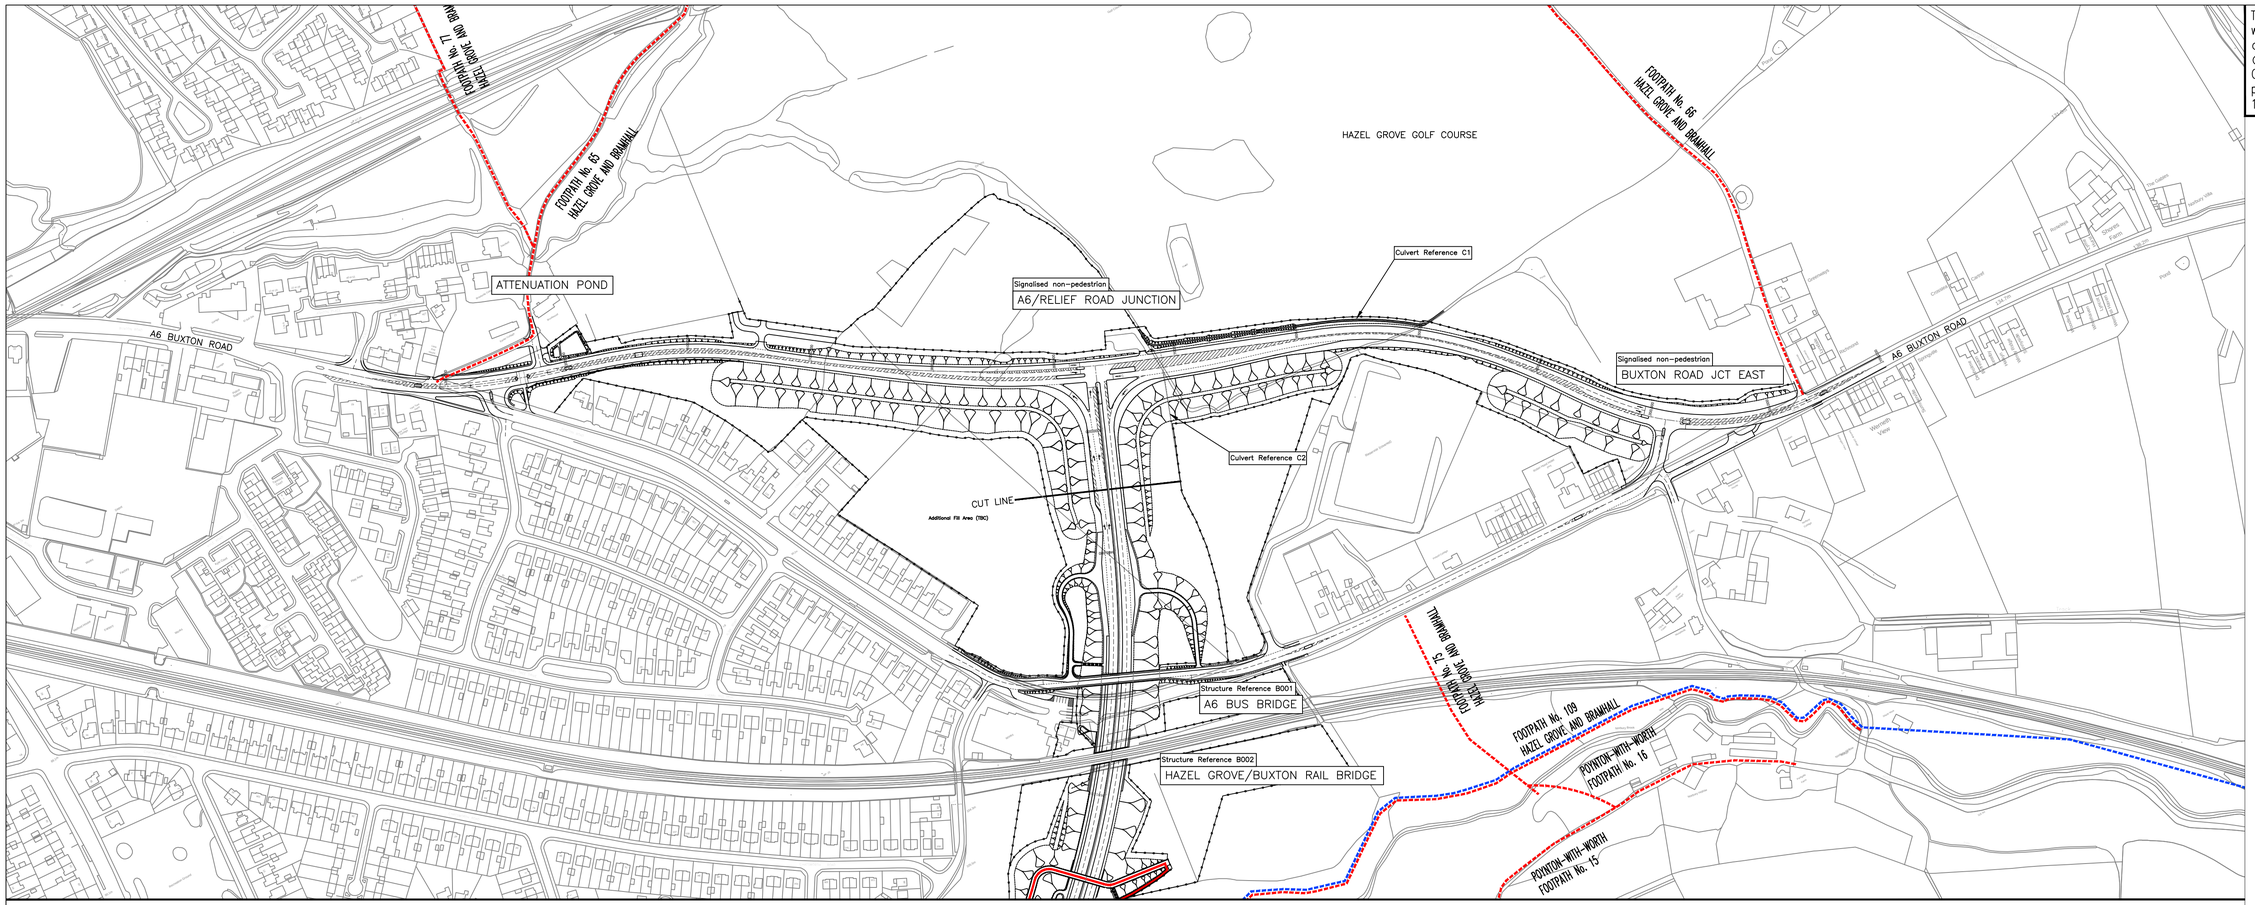

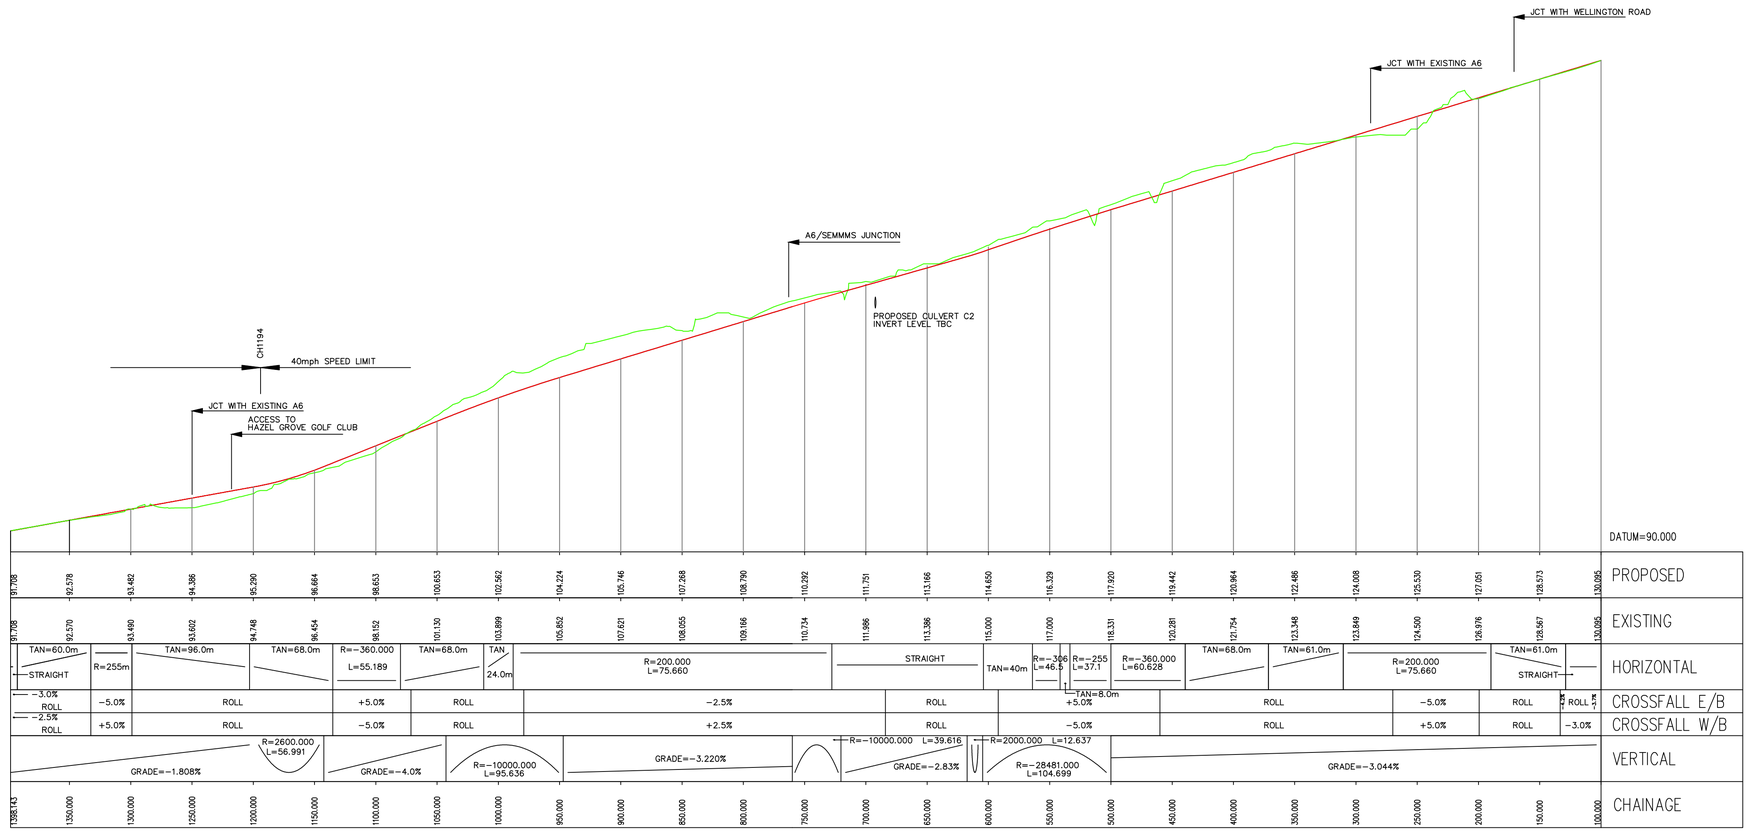

SECTION ALONG CENTRELINE OF REALIGNED A6 BUXTON ROAD
(SPEED LIMIT 30/40MPH)

This map is reproduced from Ordnance Survey material with the permission of Ordnance Survey on behalf of the Controller of Her Majesty's Stationery Office © Crown copyright.Unauthorised reproduction infringes Crown copyright and may lead to prosecution or civil proceedings.Stockport Metropolitan Borough Council 100019571 2012

KEY

- EXISTING DEFINITIVE PROW
- EXISTING BRIDLEWAY
- LADYBROOK VALLEY INTEREST TRAIL
- PROPOSED FENCELINE

NOTE
1. References to potential footpath upgrades please refer to Draft PRoW Report 2013

Rev.	Drawn	Checked	Date	Revision Details

www.semmms.info

Jim McMahon BSc. C.Eng. MICE
SERVICE DIRECTOR, MAJOR PROJECTS

STOPFORD HOUSE
STOCKPORT SK1 3XE
TEL : 0161 474 4351
FAX : 0161 474 4853

Job Title

A6 to MANCHESTER AIRPORT RELIEF ROAD

Drawing Title

PLANNING APPLICATION GENERAL ARRANGEMENT SHEET 1 of 9

Drawn	Engineer	Checked	Approved
SP	SP	NH	AB
Date	Date	Date	Date
03.10.13	03.10.13	03.10.13	03.10.13

Size	Scale
A1	Hz 1:2500, Vt 1:250

SCG No.

Filename

Drawing No. 1007/3D/DF7/A6-MA/GA/201

Revision