This map is reproduced from Ordnance Survey material with the permission of Ordnance Survey on behalf of the Controller of Her Majesty's Stationery Office © Crown copyright.Unauthorised reproduction infringes Crown copyright and may lead to prosecution or civil proceedings.Stockport Metropolitan Borough Council 100019571 2012

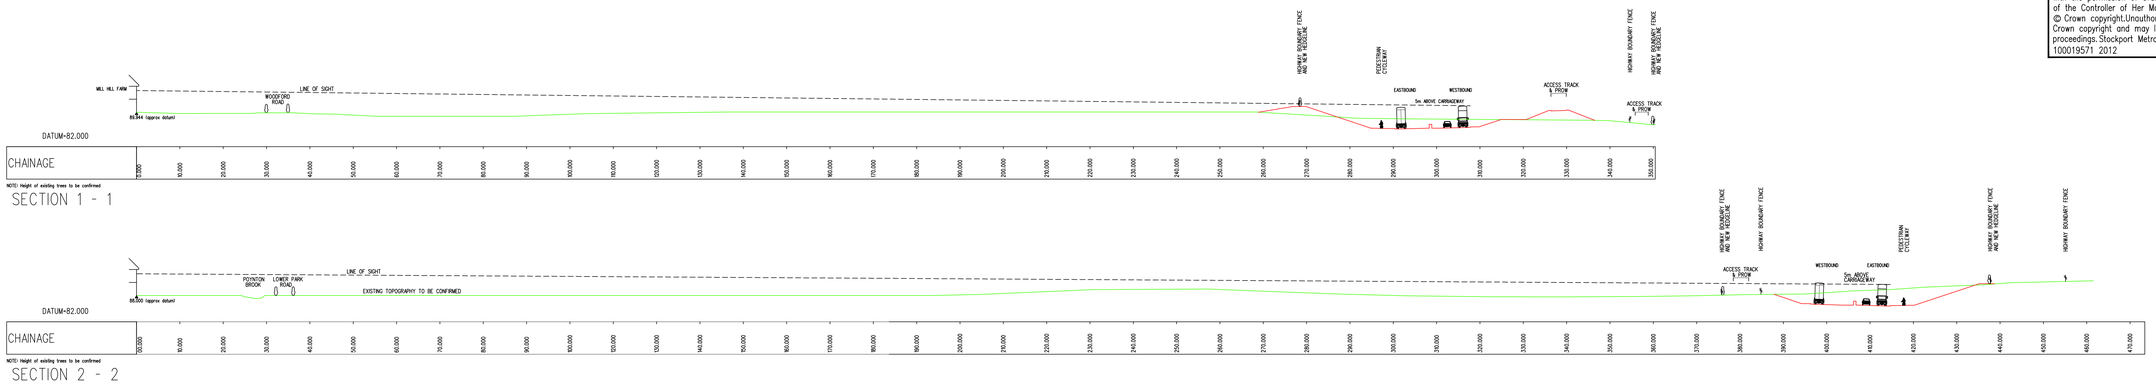

SECTION SCALE 1:500

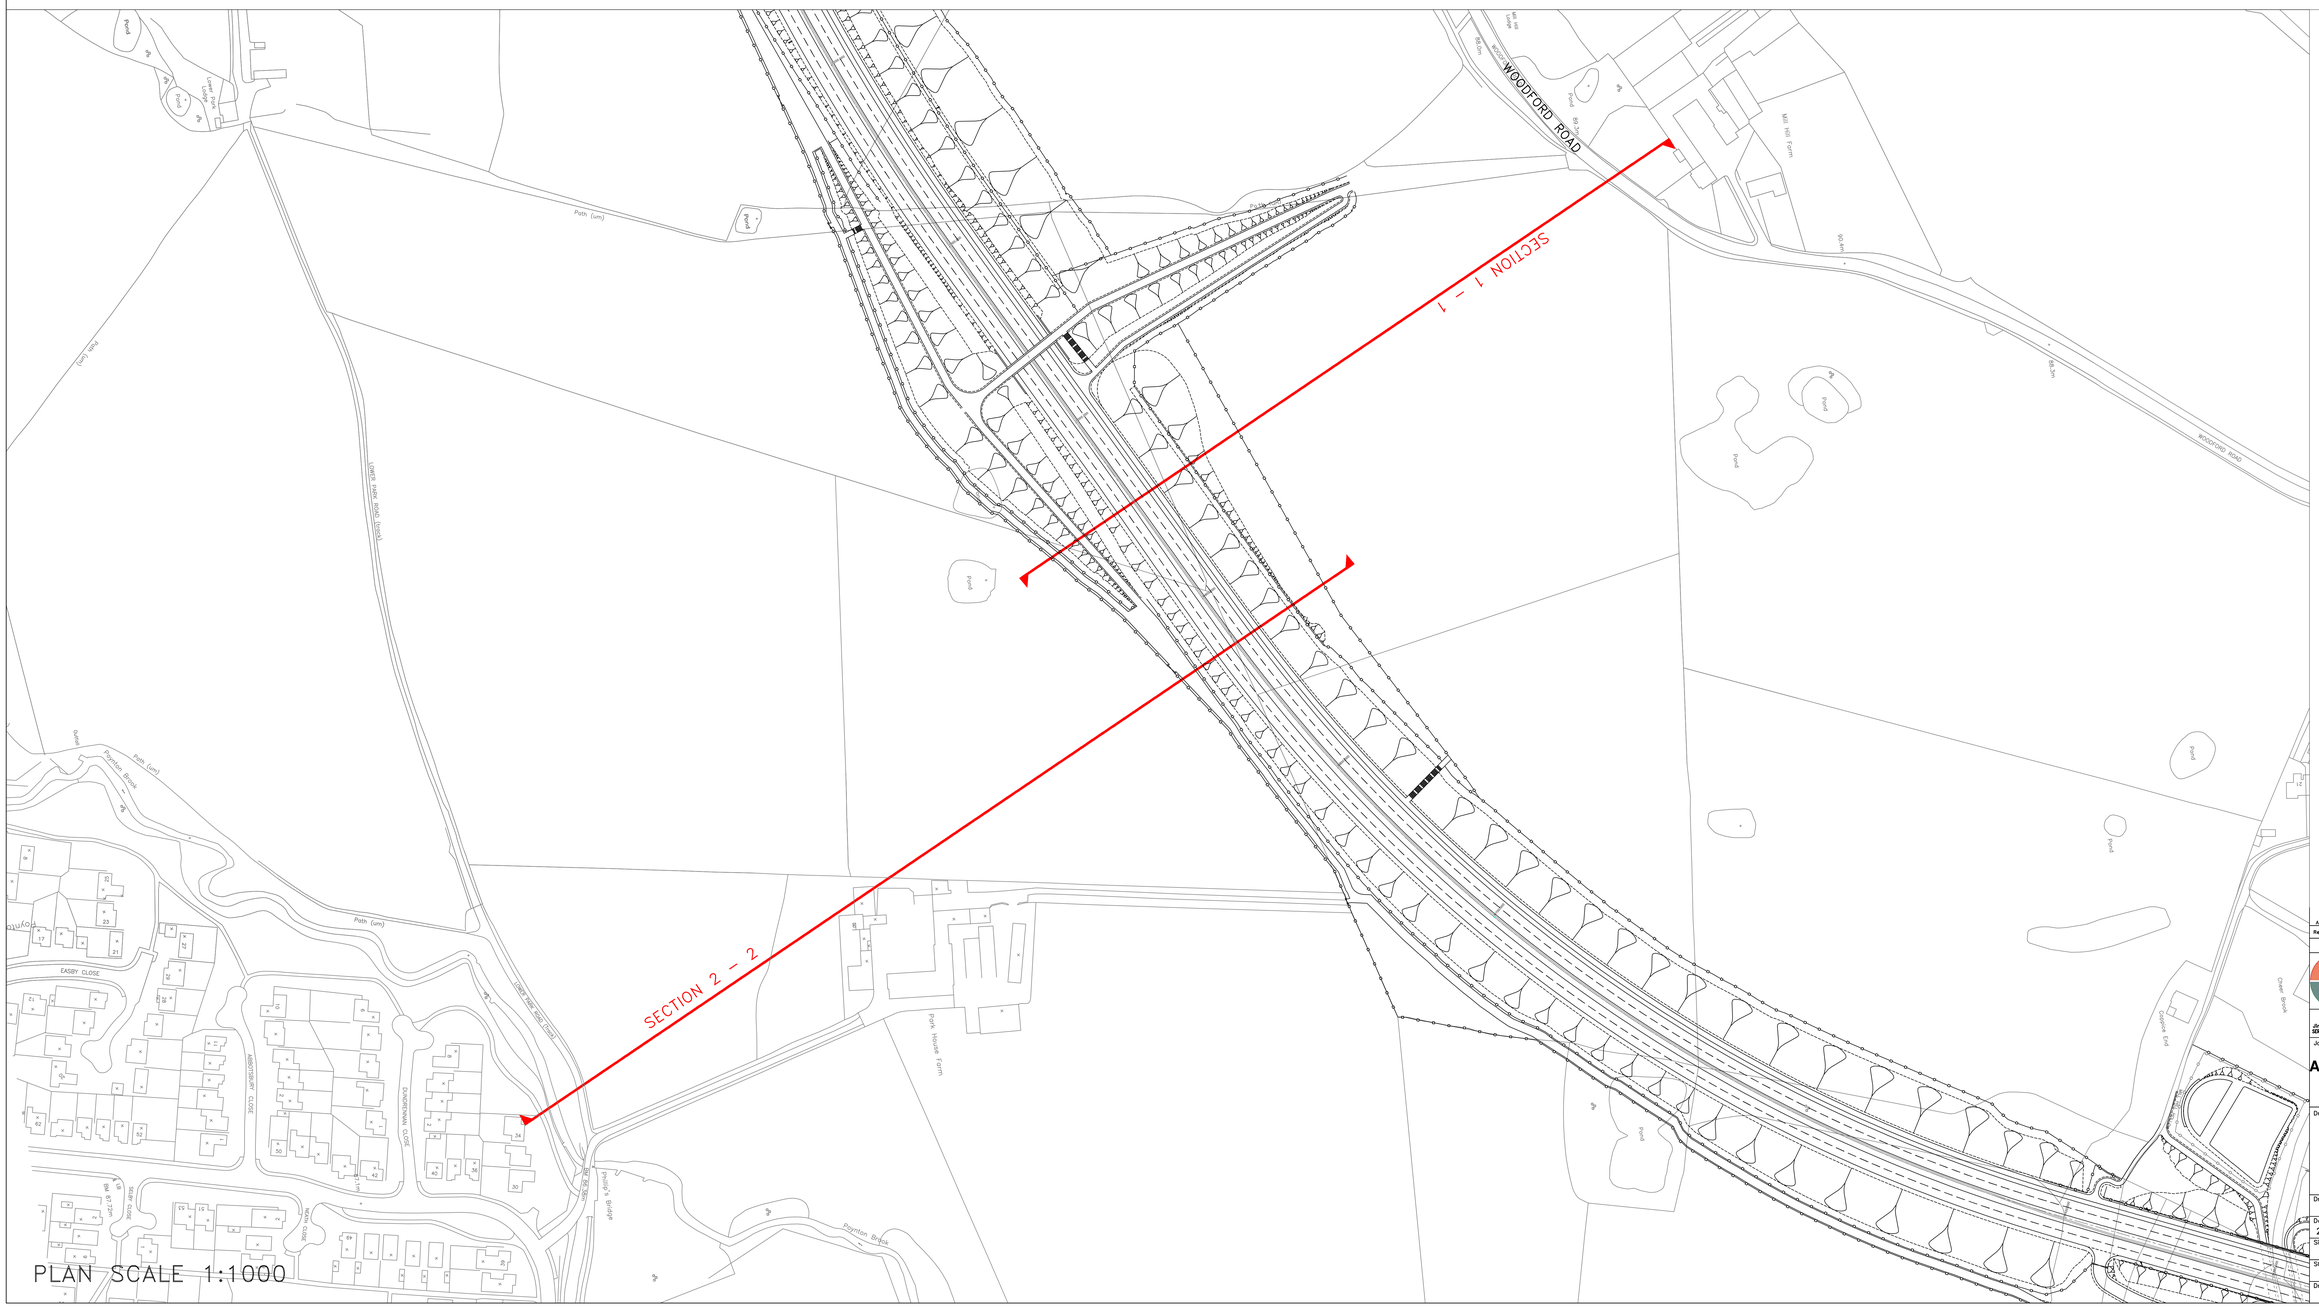

PLAN SCALE 1:1000

Rev.	Drawn	Checked	Date	Revision Details
A	SP	NH	09.05.13	INTRODUCTION OF ENVIRONMENTAL FENCING

AMENDMENTS

www.semmms.info

Jim Mekkelson BSc, CEng, MICE
SERVICE DIRECTOR, MAJOR PROJECTS
STOPFORD HOUSE
STOCKPORT SK1 3XE
Tel : 0161 474 4000
Fax : 0161 474 4030

Job Title

A6 to MANCHESTER AIRPORT RELIEF ROAD

Drawing Title

PREFERRED SCHEME CROSS SECTIONS SHEET 7

Drawn	Engineer	Checked	Approved
SEB	SP	NH	AB
Date	Date	Date	Date
25.09.13	03.10.13	03.10.13	03.10.13

Size	Scale
A0	AS SHOWN
SCG No.	Filename

Drawing No. 1007/3D/DF7/A6-MA/XS/264 Revision