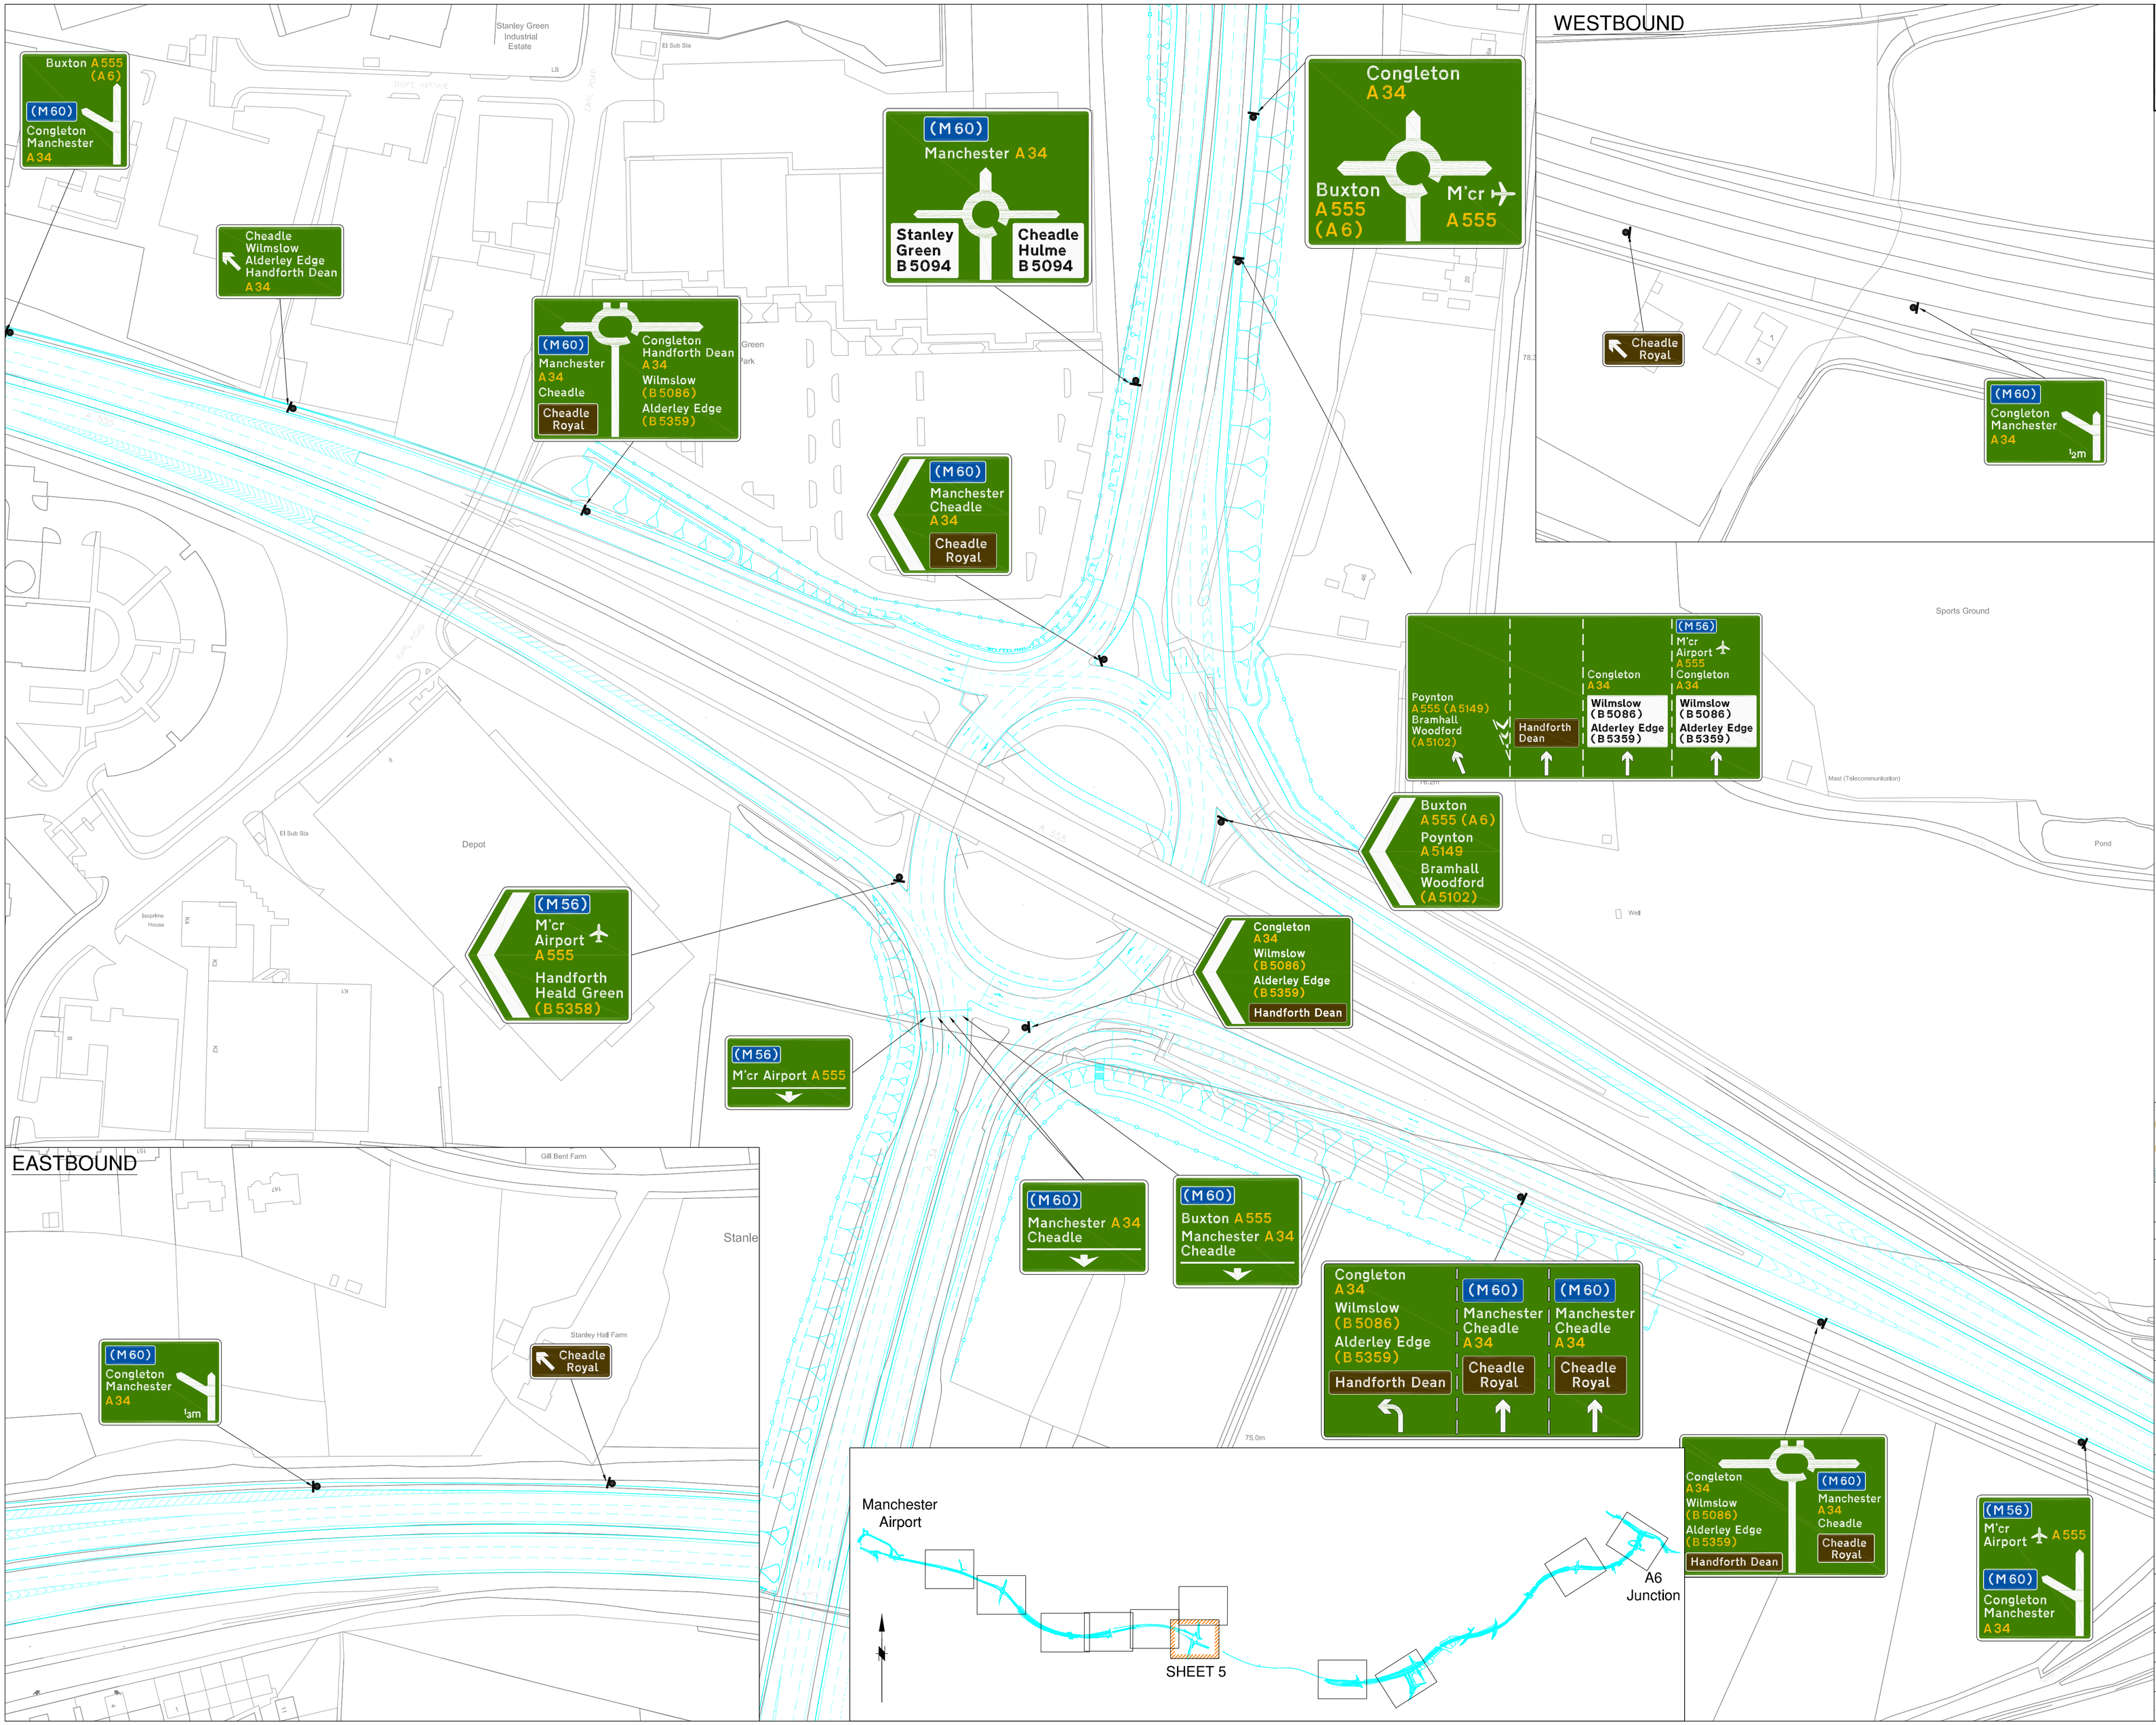

This map is reproduced from Ordnance Survey material with the permission of Ordnance Survey on behalf of the Controller of Her Majesty's Stationery Office © Crown copyright. Unauthorised reproduction infringes Crown copyright and may lead to prosecution or civil proceedings. Stockport Metropolitan Borough Council 100019571 2011

ASSUMPTIONS

1. Distance of signs from the junction and distance between first and second sign and "x" Height for 70mph speed limit taken from Appendix A of the "THE DESIGN AND USE OF DIRECTIONAL INFORMATION SIGNS - Local Transport Note 1/94 Category 6 - 250 "x" Ht

south east manchester multi modal strategy

semms

STOCKPORT METROPOLITAN BOROUGH COUNCIL · Cheshire East COUNCIL · MANCHESTER CITY COUNCIL

Rev.	Drawn	Checked	Date	Revision Details

AMENDMENTS

STOCKPORT METROPOLITAN BOROUGH COUNCIL
HIGHWAYS AND STRUCTURES
STOPFORD HOUSE
STOCKPORT SK1 3XE
TEL 0161 474 4855
FAX : 0161 474 4833
Jim McMahon BSc. C.Eng. MICE
SERVICE DIRECTOR, MAJOR PROJECTS

Job Title

A6 - MANACHESTER AIRPORT RELIEF ROAD

Drawing Title

SHEET 5 PROPOSED MAINLINE SIGNING A34 BYPASS

Drawn	Engineer	Checked	Approved
DP/ATG	SP	SP	NH
Date 09/09/13	Date 09/09/13	Date 09/10/13	Date 09/10/13
Size A1	Scale 1:1000		
SCG No.	Filename		
Drawing No. 1007/3D/DF7/A6-MA/PMS/233			Revision